NAME OF WORK:- Modified estimate of Restoration and Improvements of Balance main and cross roads of Nagenahalli , Harohalli , Kenchenahalli villages, Srinidhi layout, ISRO layout,KEB layout and surrounding areas in ward no -02. of yelahanka Sub division (PACKAGE NO-02) (Number of Works-05)

Job Code: 002-22-000003

Estimate cost:13.50 Cr

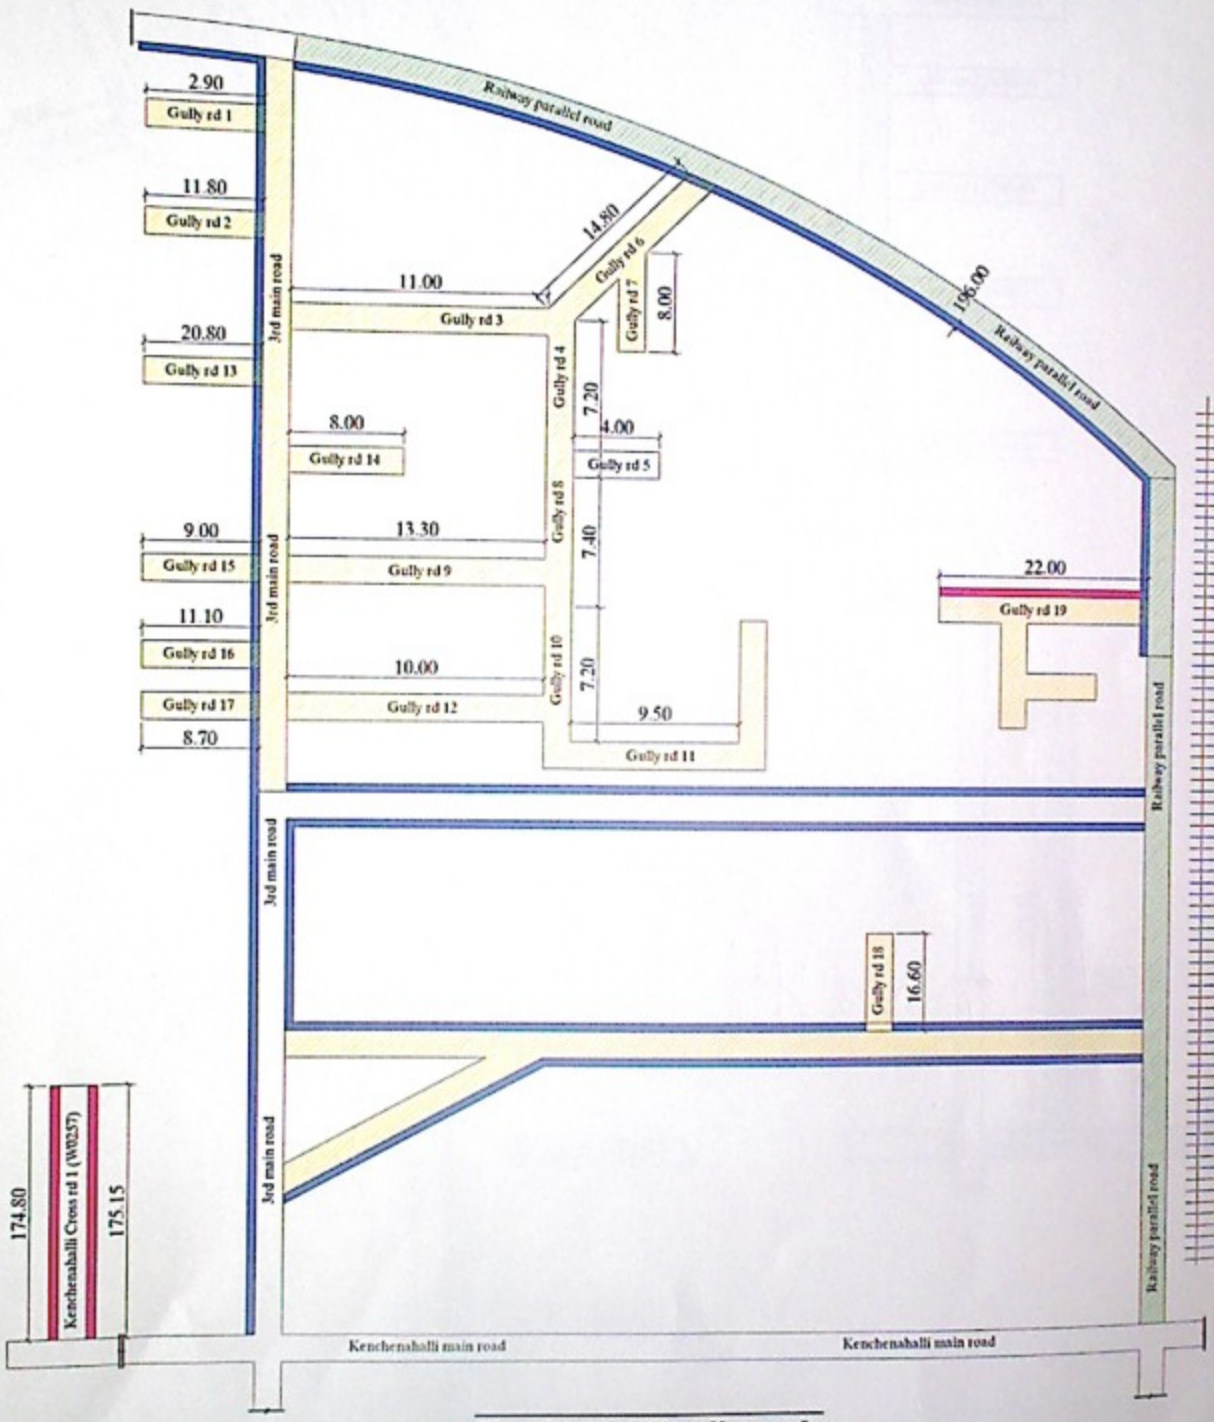

Kenchenahalli gully roads

COLOUR INDEX

Concrete road | Asphalt road | Improvements to drain | RCC Drain

CLIENT:- BRUHAT BENGALURU MAHANAGARA PALIKE

Assistant Engineer
Ward no.002
Chowdeshwari ward

Assistant Executive Engineer
Yelahanka Sub Division
BBMP

Assistant Executive Engineer
Yelahanka Division
(BBMP Ynk. Zn)
Yelahanka, Bangalore

CONSULTANT:-

CIVIL PRIME CONSULTANTS AND ENGINEERS

NAME OF WORK:- Modified estimate of Restoration and Improvements of Balance main and cross roads of Nagenahalli , Harohalli , Kenchenahalli villages, Srinidhi layout, ISRO layout,KEB layout and surrounding areas in ward no -02. of yelahanka Sub division (PACKAGE NO-02) (Number of Works-05)

Job Code: 002-22-000003

Estimate cost:13.50 Cr

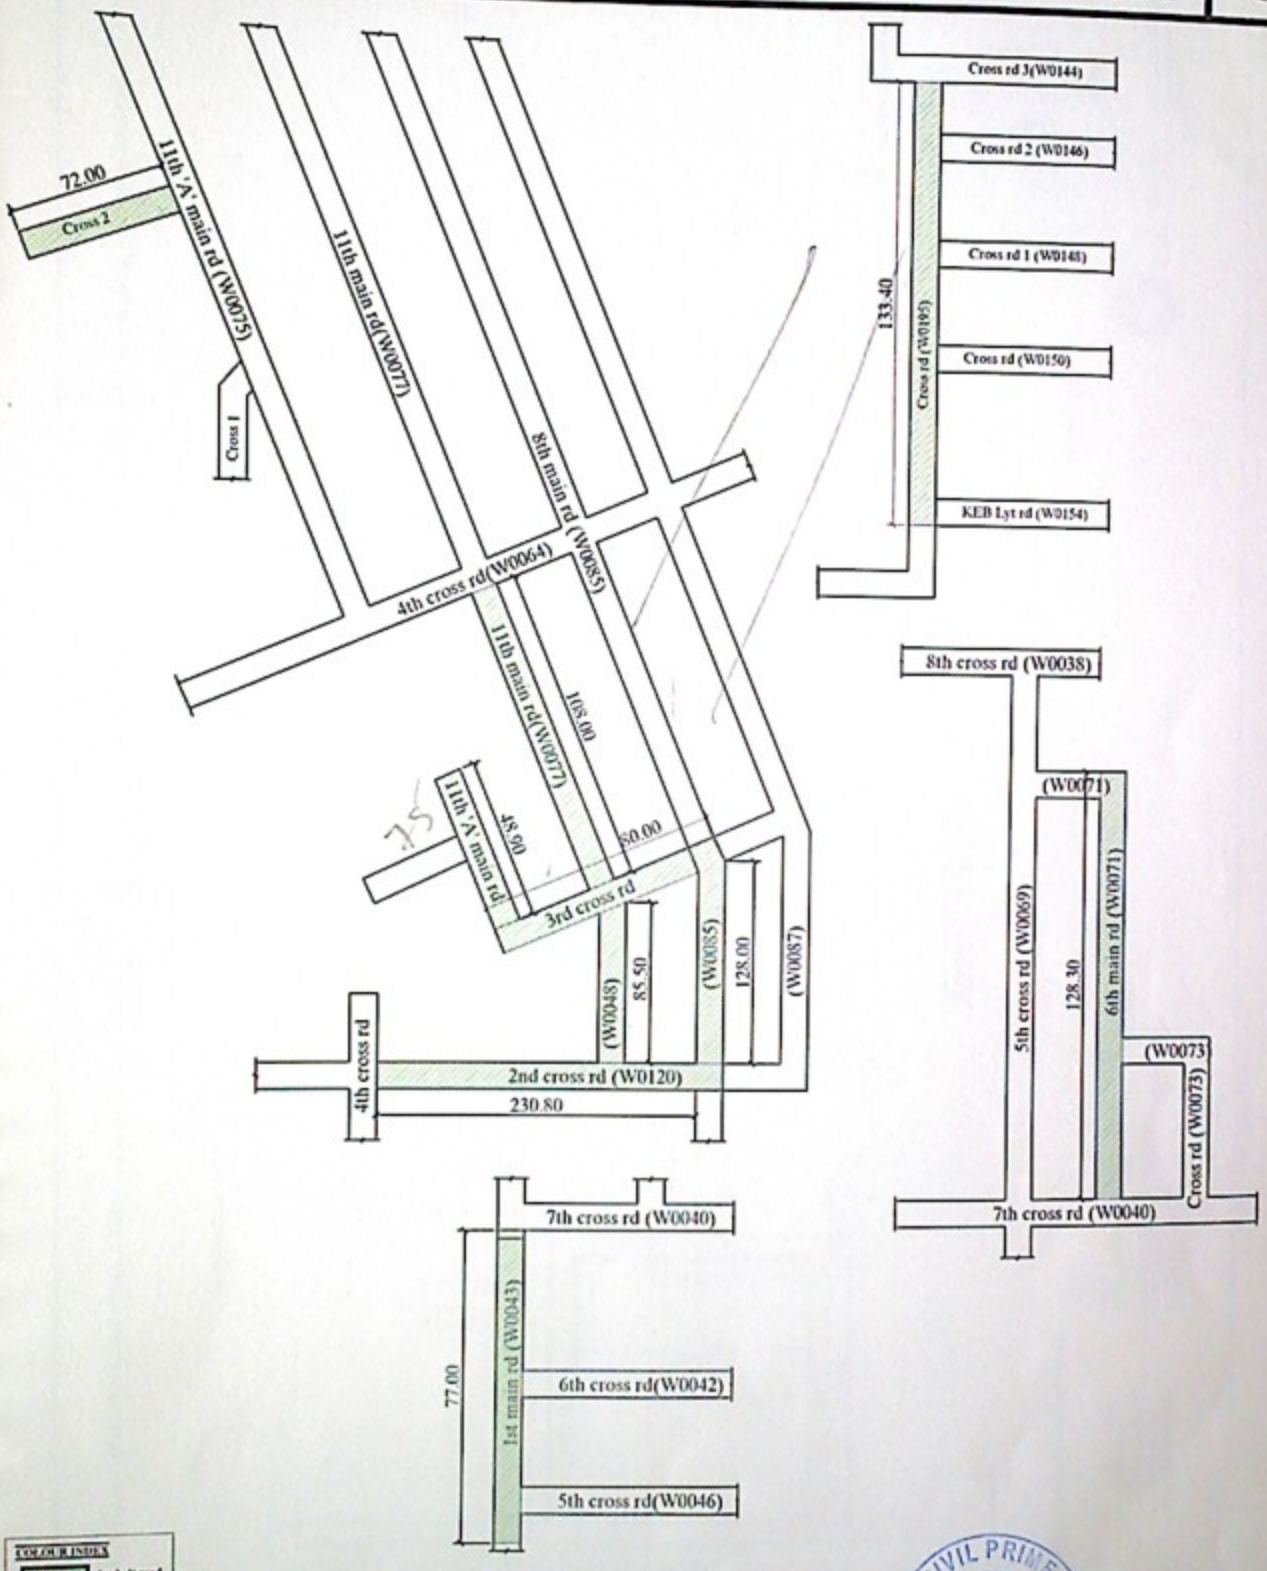

CLIENT:-BRUHAT BENGALURU MAHANAGARA PALIKE

Assistant Engineer
Ward no.002
Chowdeshwari ward

Asst. Executive Engineer
Assistant Executive Engineer
Yelahanka Sub Division
BBMP

Yelahanka, Bangalore

CONSULTANT:-

CIVIL PRIME CONSULTANTS AND ENGINEERS

NAME OF WORK:- Modified estimate of Restoration and Improvements of Balance main and cross roads of Nagenahalli , Harohalli , Kenchenahalli villages, Srinidhi layout, ISRO layout,KEB layout and surrounding areas in ward no -02. of yelahanka Sub division (PACKAGE NO-02) (Number of Works-05)

Job Code: 002-22-000003

Estimate cost:13.50 Cr

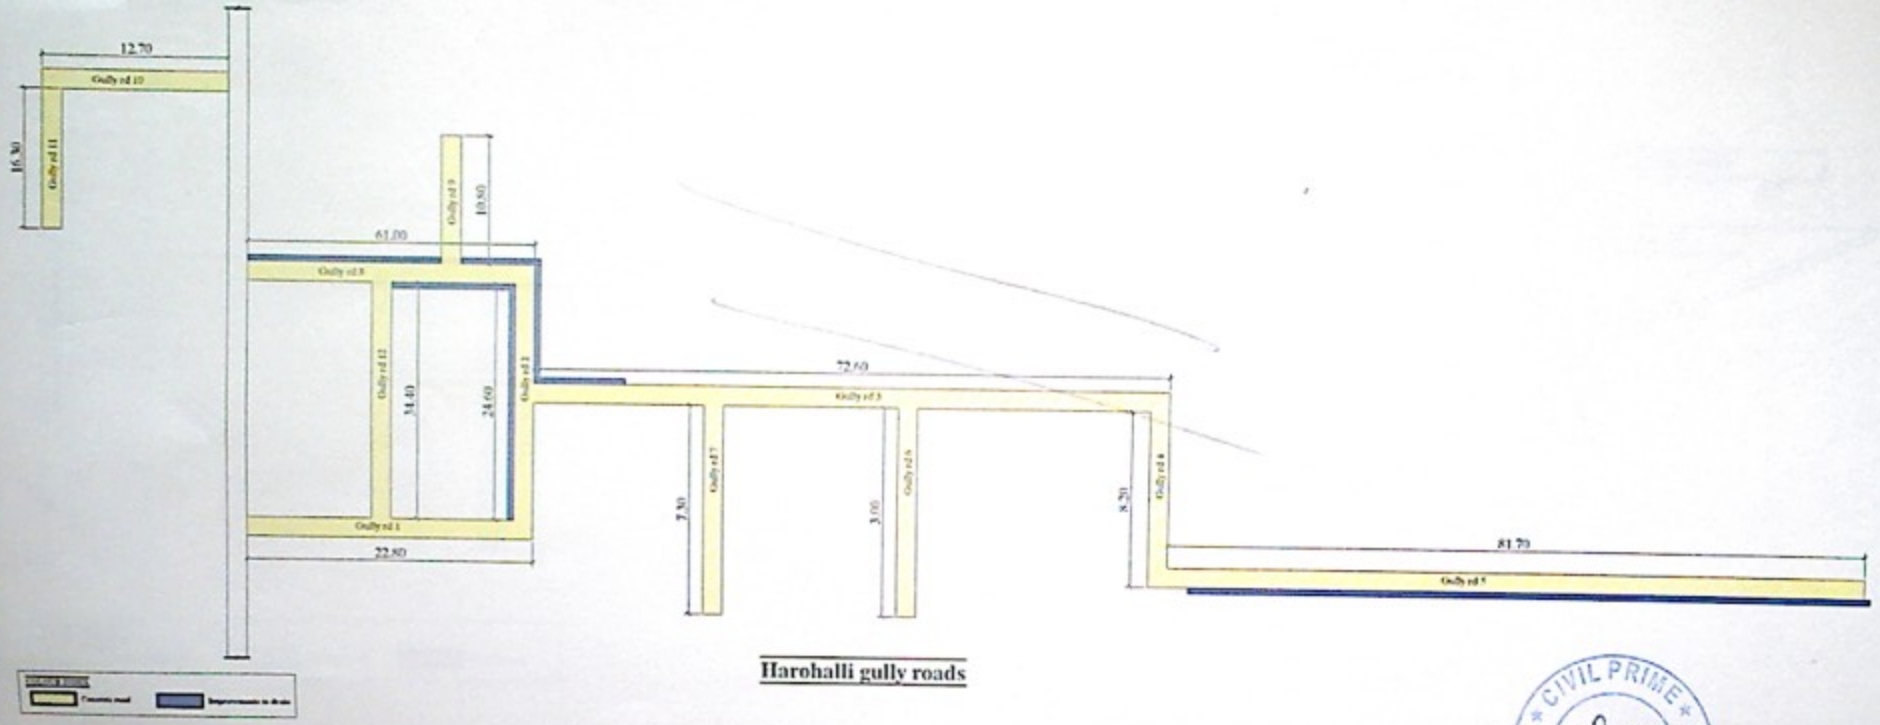

Harohalli gully roads

CLIENT:-BRUHAT BENGALURU MAHANAGARA PALIKE

Assistant Engineer
Ward no.002
Chowdeshwari ward

Assistant Executive Engineer
Yelahanka Sub-Division
BBMP

Assistant Executive Engineer
Yelahanka Sub. Divison
(BBMP Ynk. Zn)
Yelahanka, Bangalore

CONSULTANT:-

CIVIL PRIME CONSULTANTS AND ENGINEERS
Bangalore

CIVIL PRIME CONSULTANTS AND ENGINEERS

NAME OF WORK:- Modified estimate of Restoration and Improvements of Balance main and cross roads of Nagenahalli , Harohalli , Kenchenahalli villages, Srinidhi layout, ISRO layout,KEB layout and surrounding areas in ward no -02. of yelahanka Sub division (PACKAGE NO-02) (Number of Works-05)

Job Code: 002-22-000003

Estimate cost:13.50 Cr

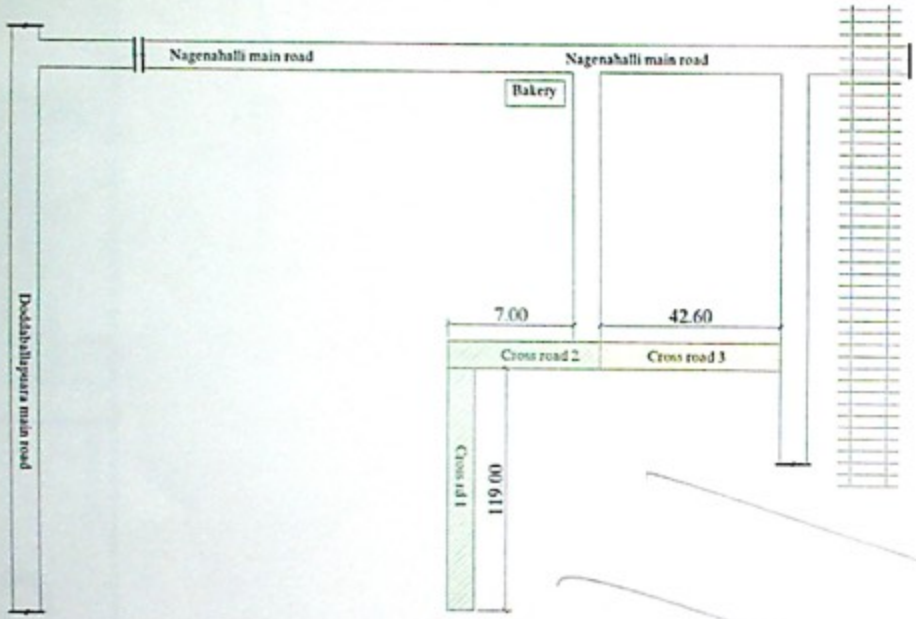

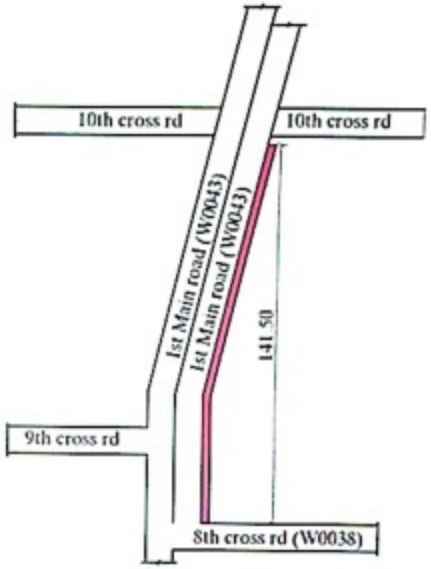

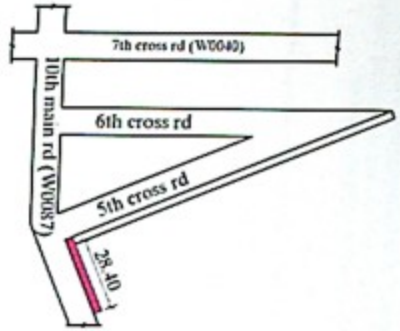

COLOUR INDEX

Concrete road | Asphalt road | RCC Drain

CLIENT:-BRUHAT BENGALURU MAHANAGARA PALIKE

Note:- 1 Drawing is not to Scale
2 All Dimensions in Meter

Assistant Engineer
Ward no.002
Chowdeshwari ward

Assistant Executive Engineer
Yelahanka Sub-Division
BBMP

Assistant Executive Engineer
Yelahanka Sub. Divison
(BBMP Ynk. Zn)
Yelahanka, Bangalore

CONSULTANT:-

CIVIL PRIME CONSULTANTS AND ENGINEERS
No.23, Shivakrupa CKM road, Near Akai Public School, RMV 2nd Stage, Sanjay Nagar, Bengaluru-94

NAME OF WORK:- Modified estimate of Restoration and Improvements of Balance main and cross roads of Nagenahalli , Harohalli , Kenchenahalli villages, Srinidhi layout, ISRO layout,KEB layout and surrounding areas in ward no -02. of yelahanka Sub division (PACKAGE NO-02) (Number of Works-05)

Job Code: 002-22-000003

Estimate cost:13.50 Cr

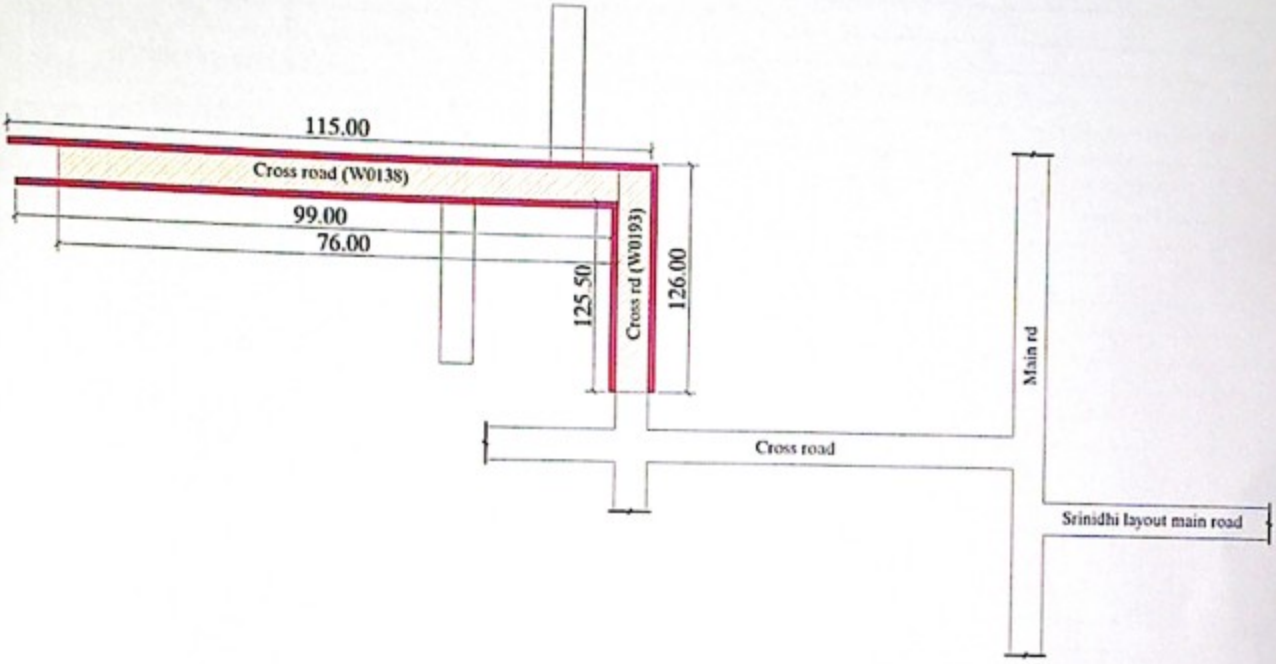

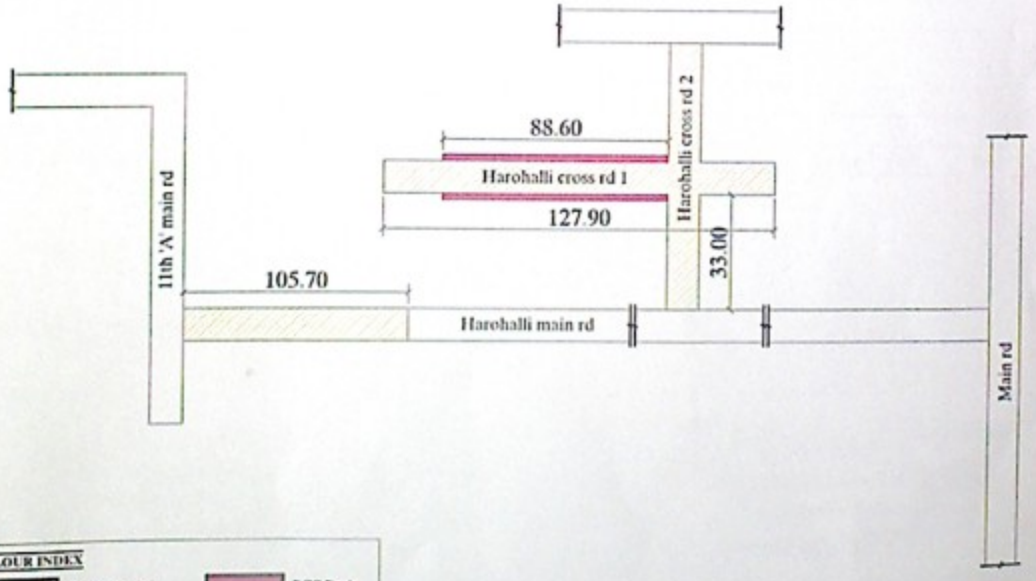

COLOUR INDEX

Concrete road

RCC Drain

CLIENT:-BRUHAT BENGALURU MAHANAGARA PALIKE

Assistant Engineer
Ward no.002
Chowdeshwari ward

Asst. Executive Engineer
Assistant Executive Engineer
Yelahanka Sub-Division
BBMP

CONSULTANT:-

CIVIL PRIME CONSULTANTS AND ENGINEERS